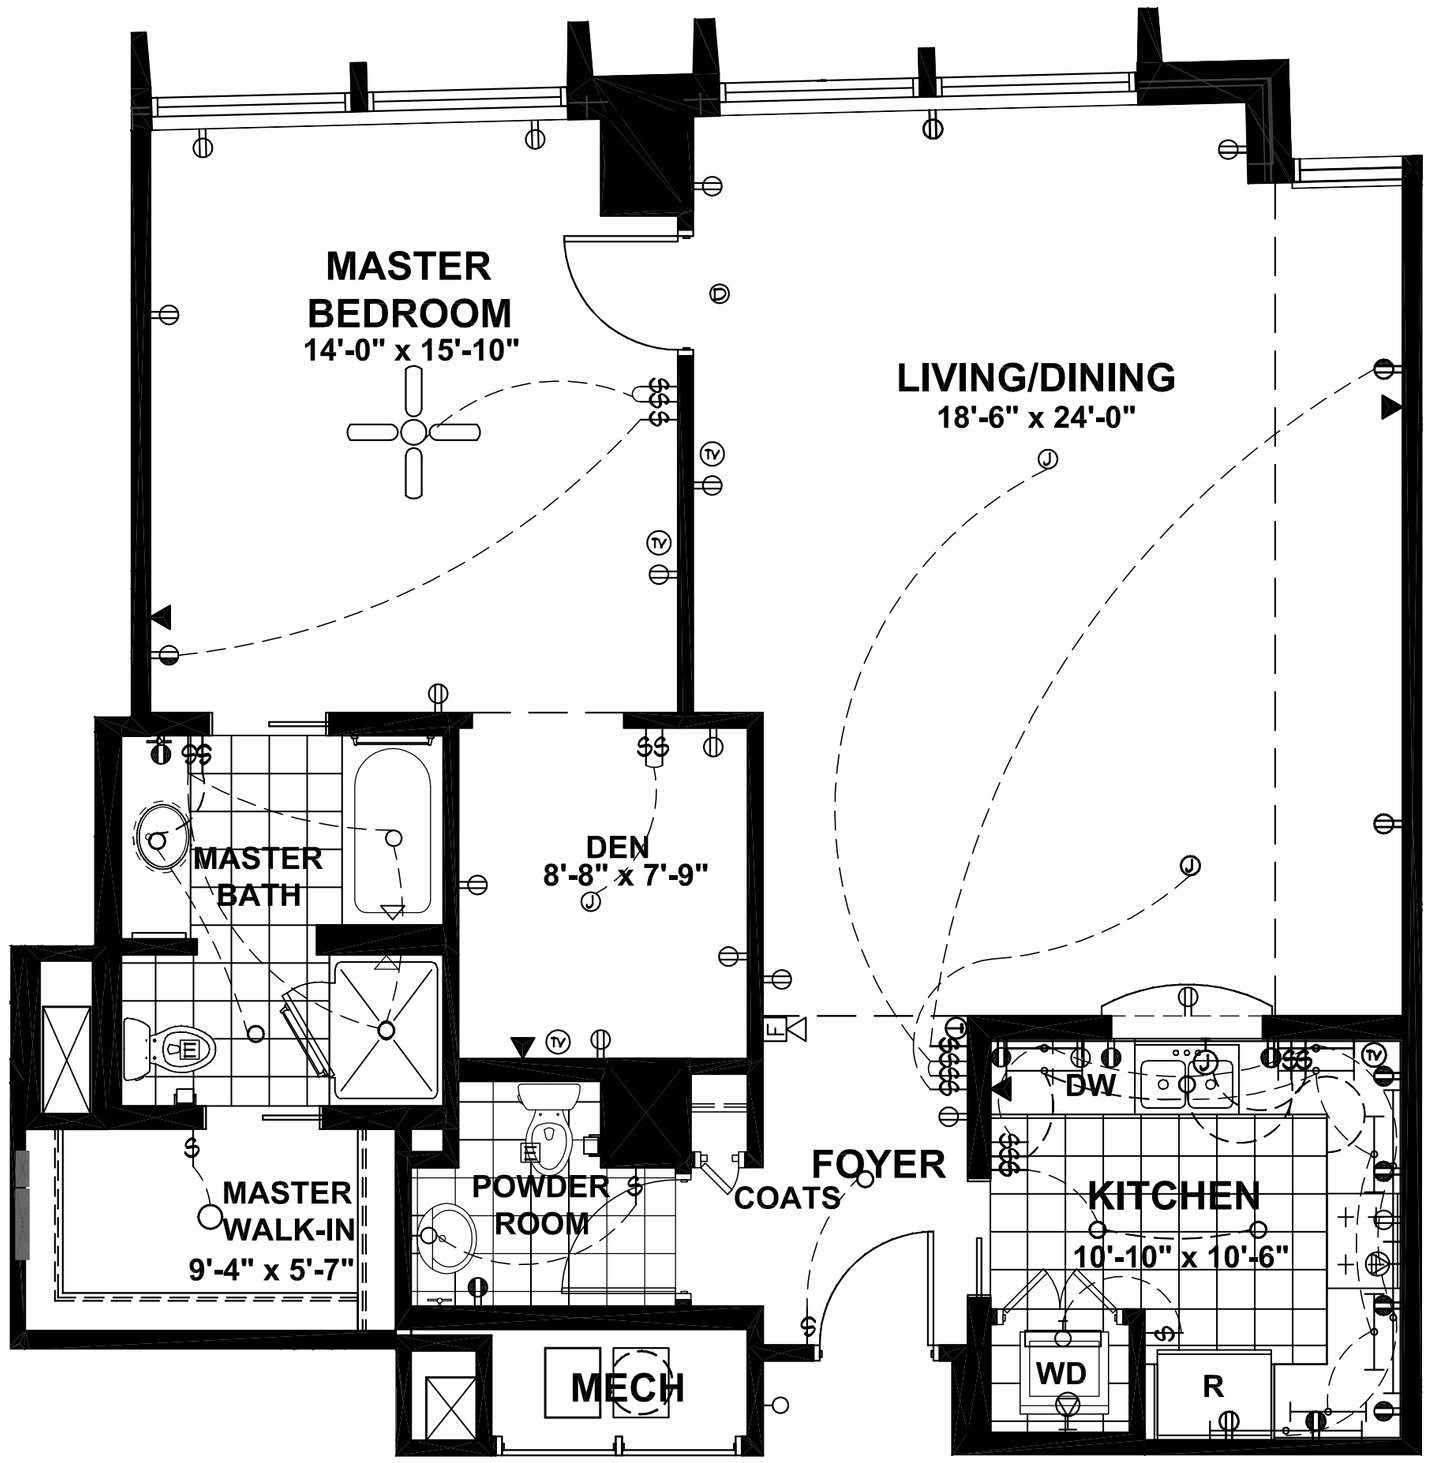

- DUPLEX POWER RECEPTACLE
- DUPLEX POWER RECEPTACLE TOP OUTLET SWITCHED
- DUPLEX RECEPTACLE GFIC
- SWITCH
- 3 WAY SWITCH
- 4 WAY SWITCH
- FOOD WASTE DISPOSER
- WASHER/DRYER RECEPTACLE
- FLOOR RECEPTACLE
- CEILING JUNCTION BOX
- ABOVE CABINET LIGHT
  UNDER CABINET LIGHT
- CEILING FAN- LIGHT
- DOWN LIGHT
- CEILING LIGHT
- TELEVISION OUTLET
- TELEPHONE OUTLET
- SMOKE DETECTOR
- THERMOSTAT
- WALL MOUNT FLUORESCENT LIGHT
- EXHAUST FAN
- FIRE ALARM

Lenbrook

LENBROOK

THW DESIGN

Plan North

North

xx20

IVY - STANDARD

Dimensions may vary from those shown. Other floor plans may be available based on building configuration

0 2' 4' 8'